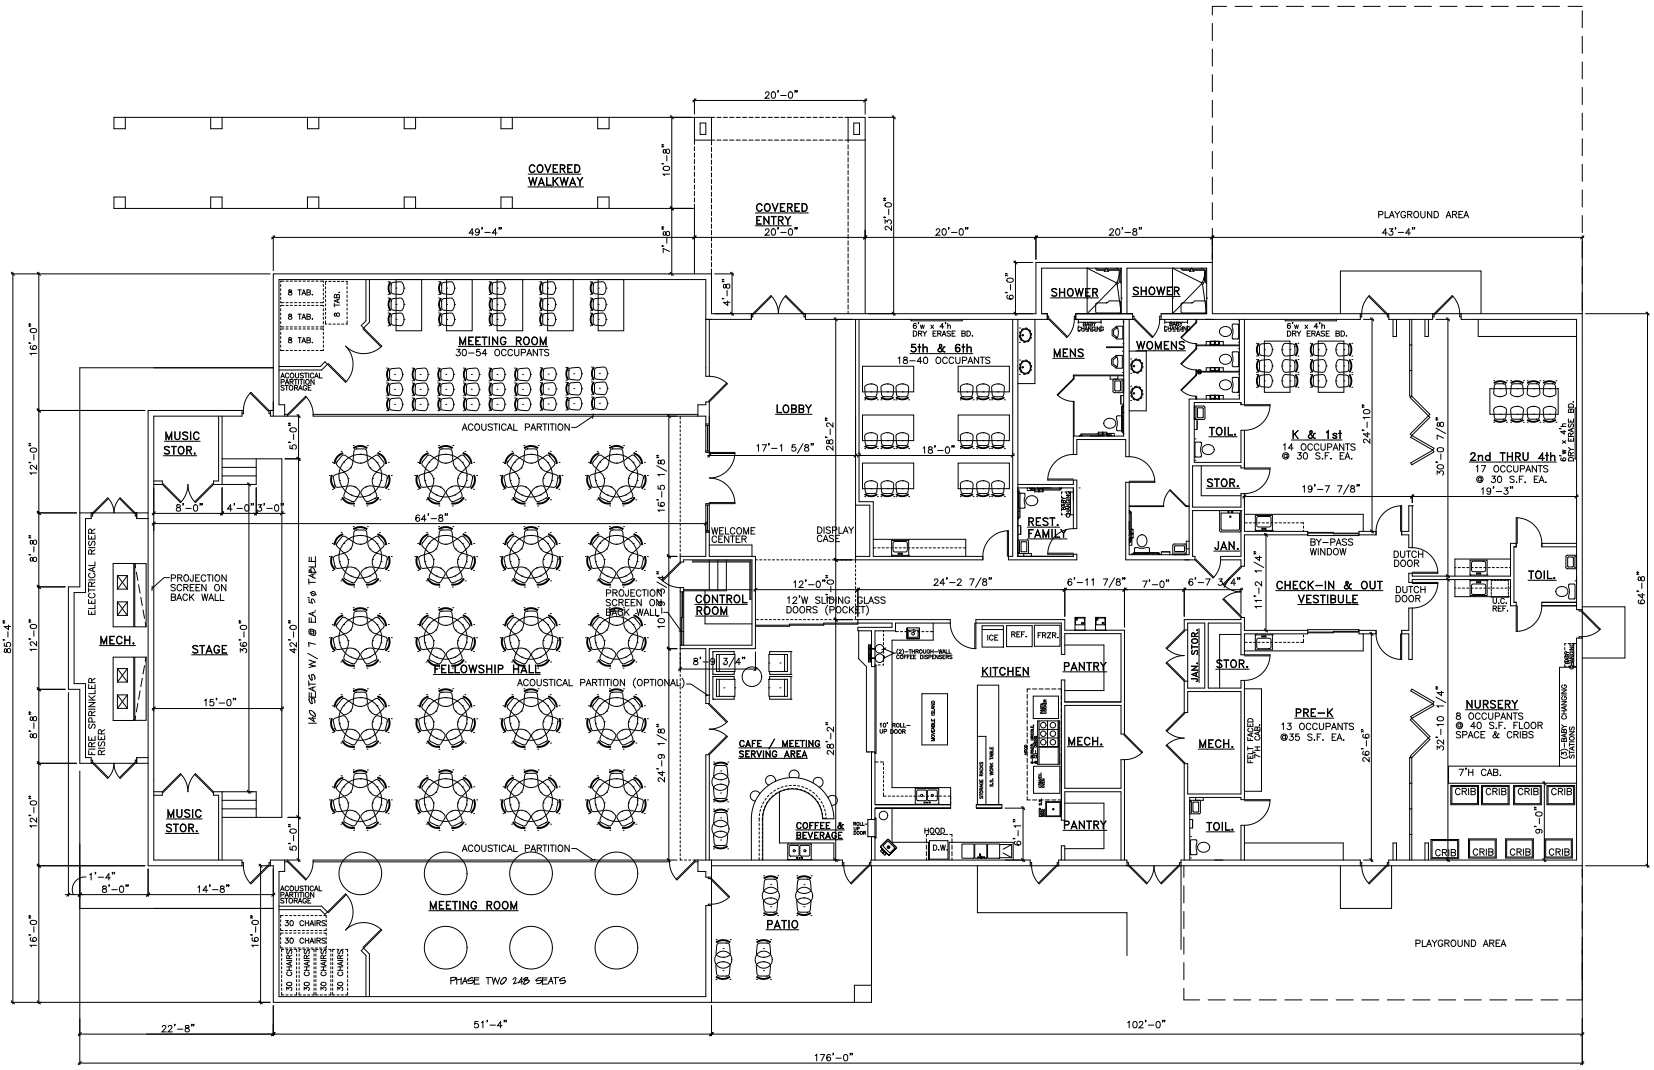

PRELIMINARY FLOOR PLAN
SCHEME "G" (12,053 s.f.)

1/8"=1'-0"

JOHN S. DICKERSON ARCHITECT INC.
POST OFFICE BOX 492226
LEESBURG, FLORIDA 34749-2226
PHONE: 352-787-3771 (LICENSE NO. AAC000592)

NEW MULTIPURPOSE BUILDING
FOR WOODBURY PRESBYTERIAN
CHURCH
ORLANDO, FLORIDA

DATE 10/09/07
DRAWN M.J.D.
CHECKED J.S.D.
REVISIONS

2107
PROJECT

SHEET NO.
A1